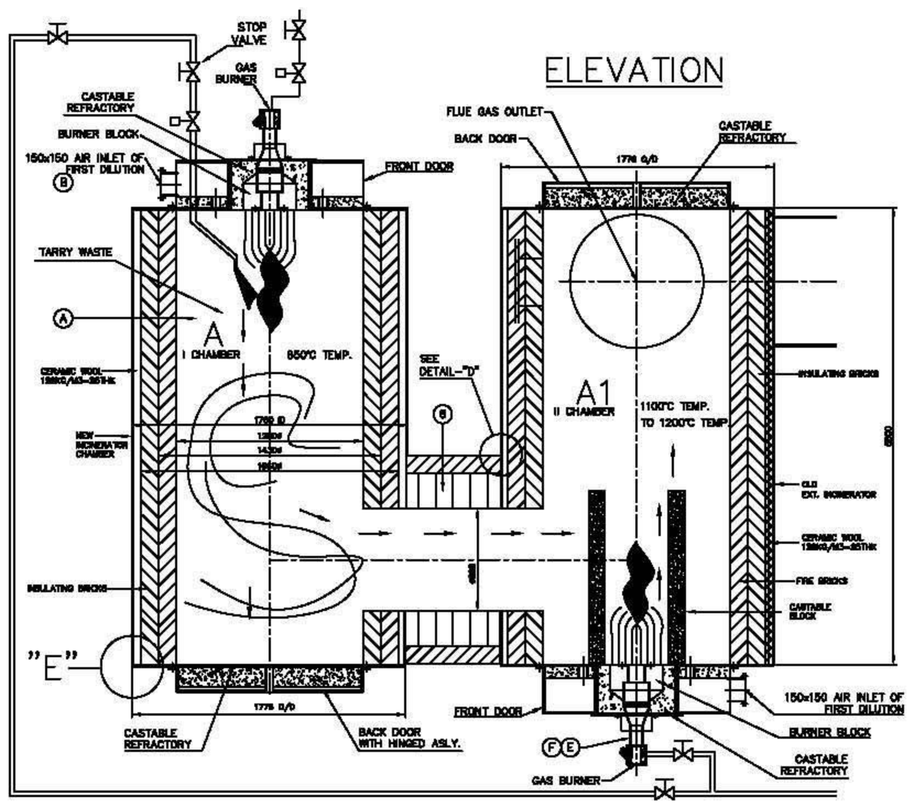
STOP VALVE
GAS BURNER
CASTABLE REFRACTORY
BURNER BLOCK
150x150 AIR INLET OF FIRST DILUTION
FRONT DOOR
TARRY WASTE
A
I CHAMBER
850°C TEMP.
SEE DETAIL-"D"
A1
II CHAMBER
1100°C TEMP. TO 1200°C TEMP
INSULATING BRICKS
"E"
CASTABLE REFRACTORY
BACK DOOR WITH HINGED ASLY.
FRONT DOOR
150x150 AIR INLET OF FIRST DILUTION
BURNER BLOCK
CASTABLE REFRACTORY
GAS BURNER

ELEVATION

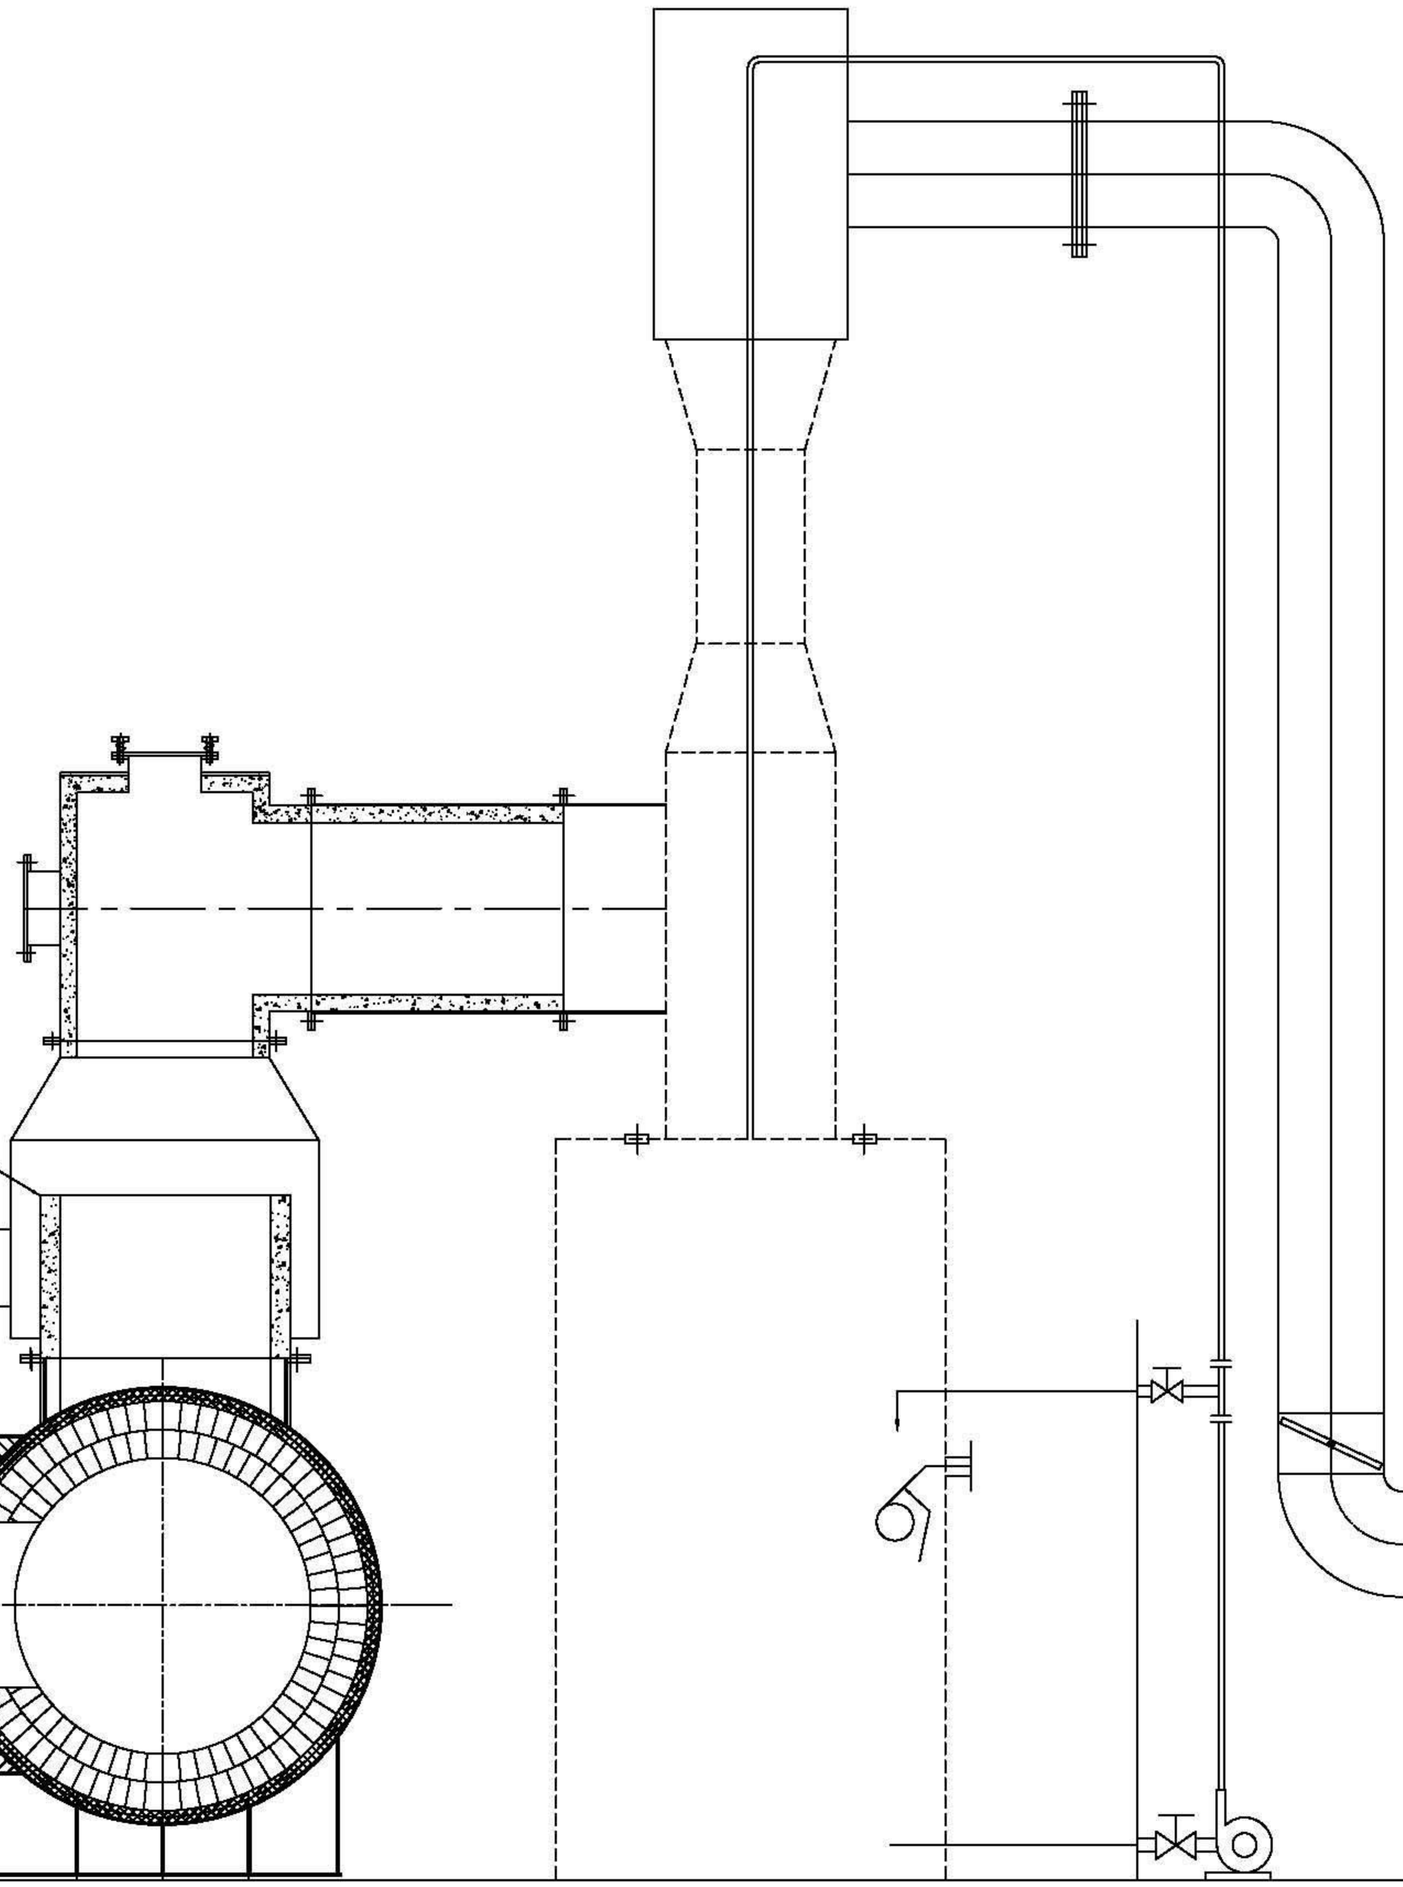
FLUE GAS OUTLET
BACK DOOR
CASTABLE REFRACTORY
CASTABLE
AIR DILLUTION BLOWER

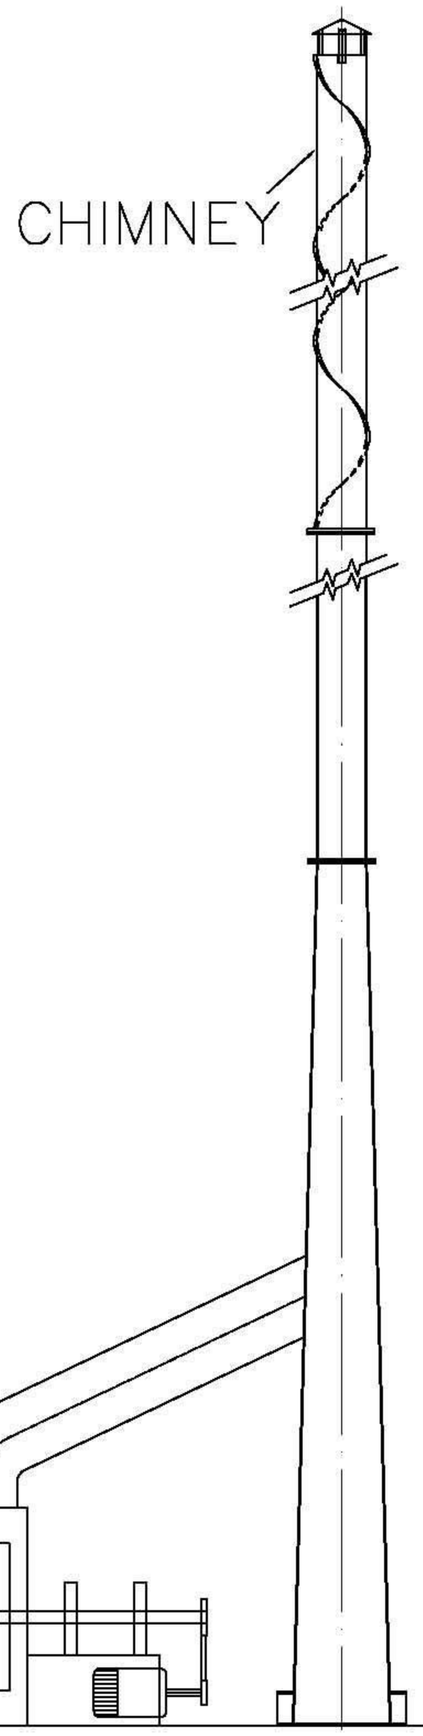
CHIMNEY